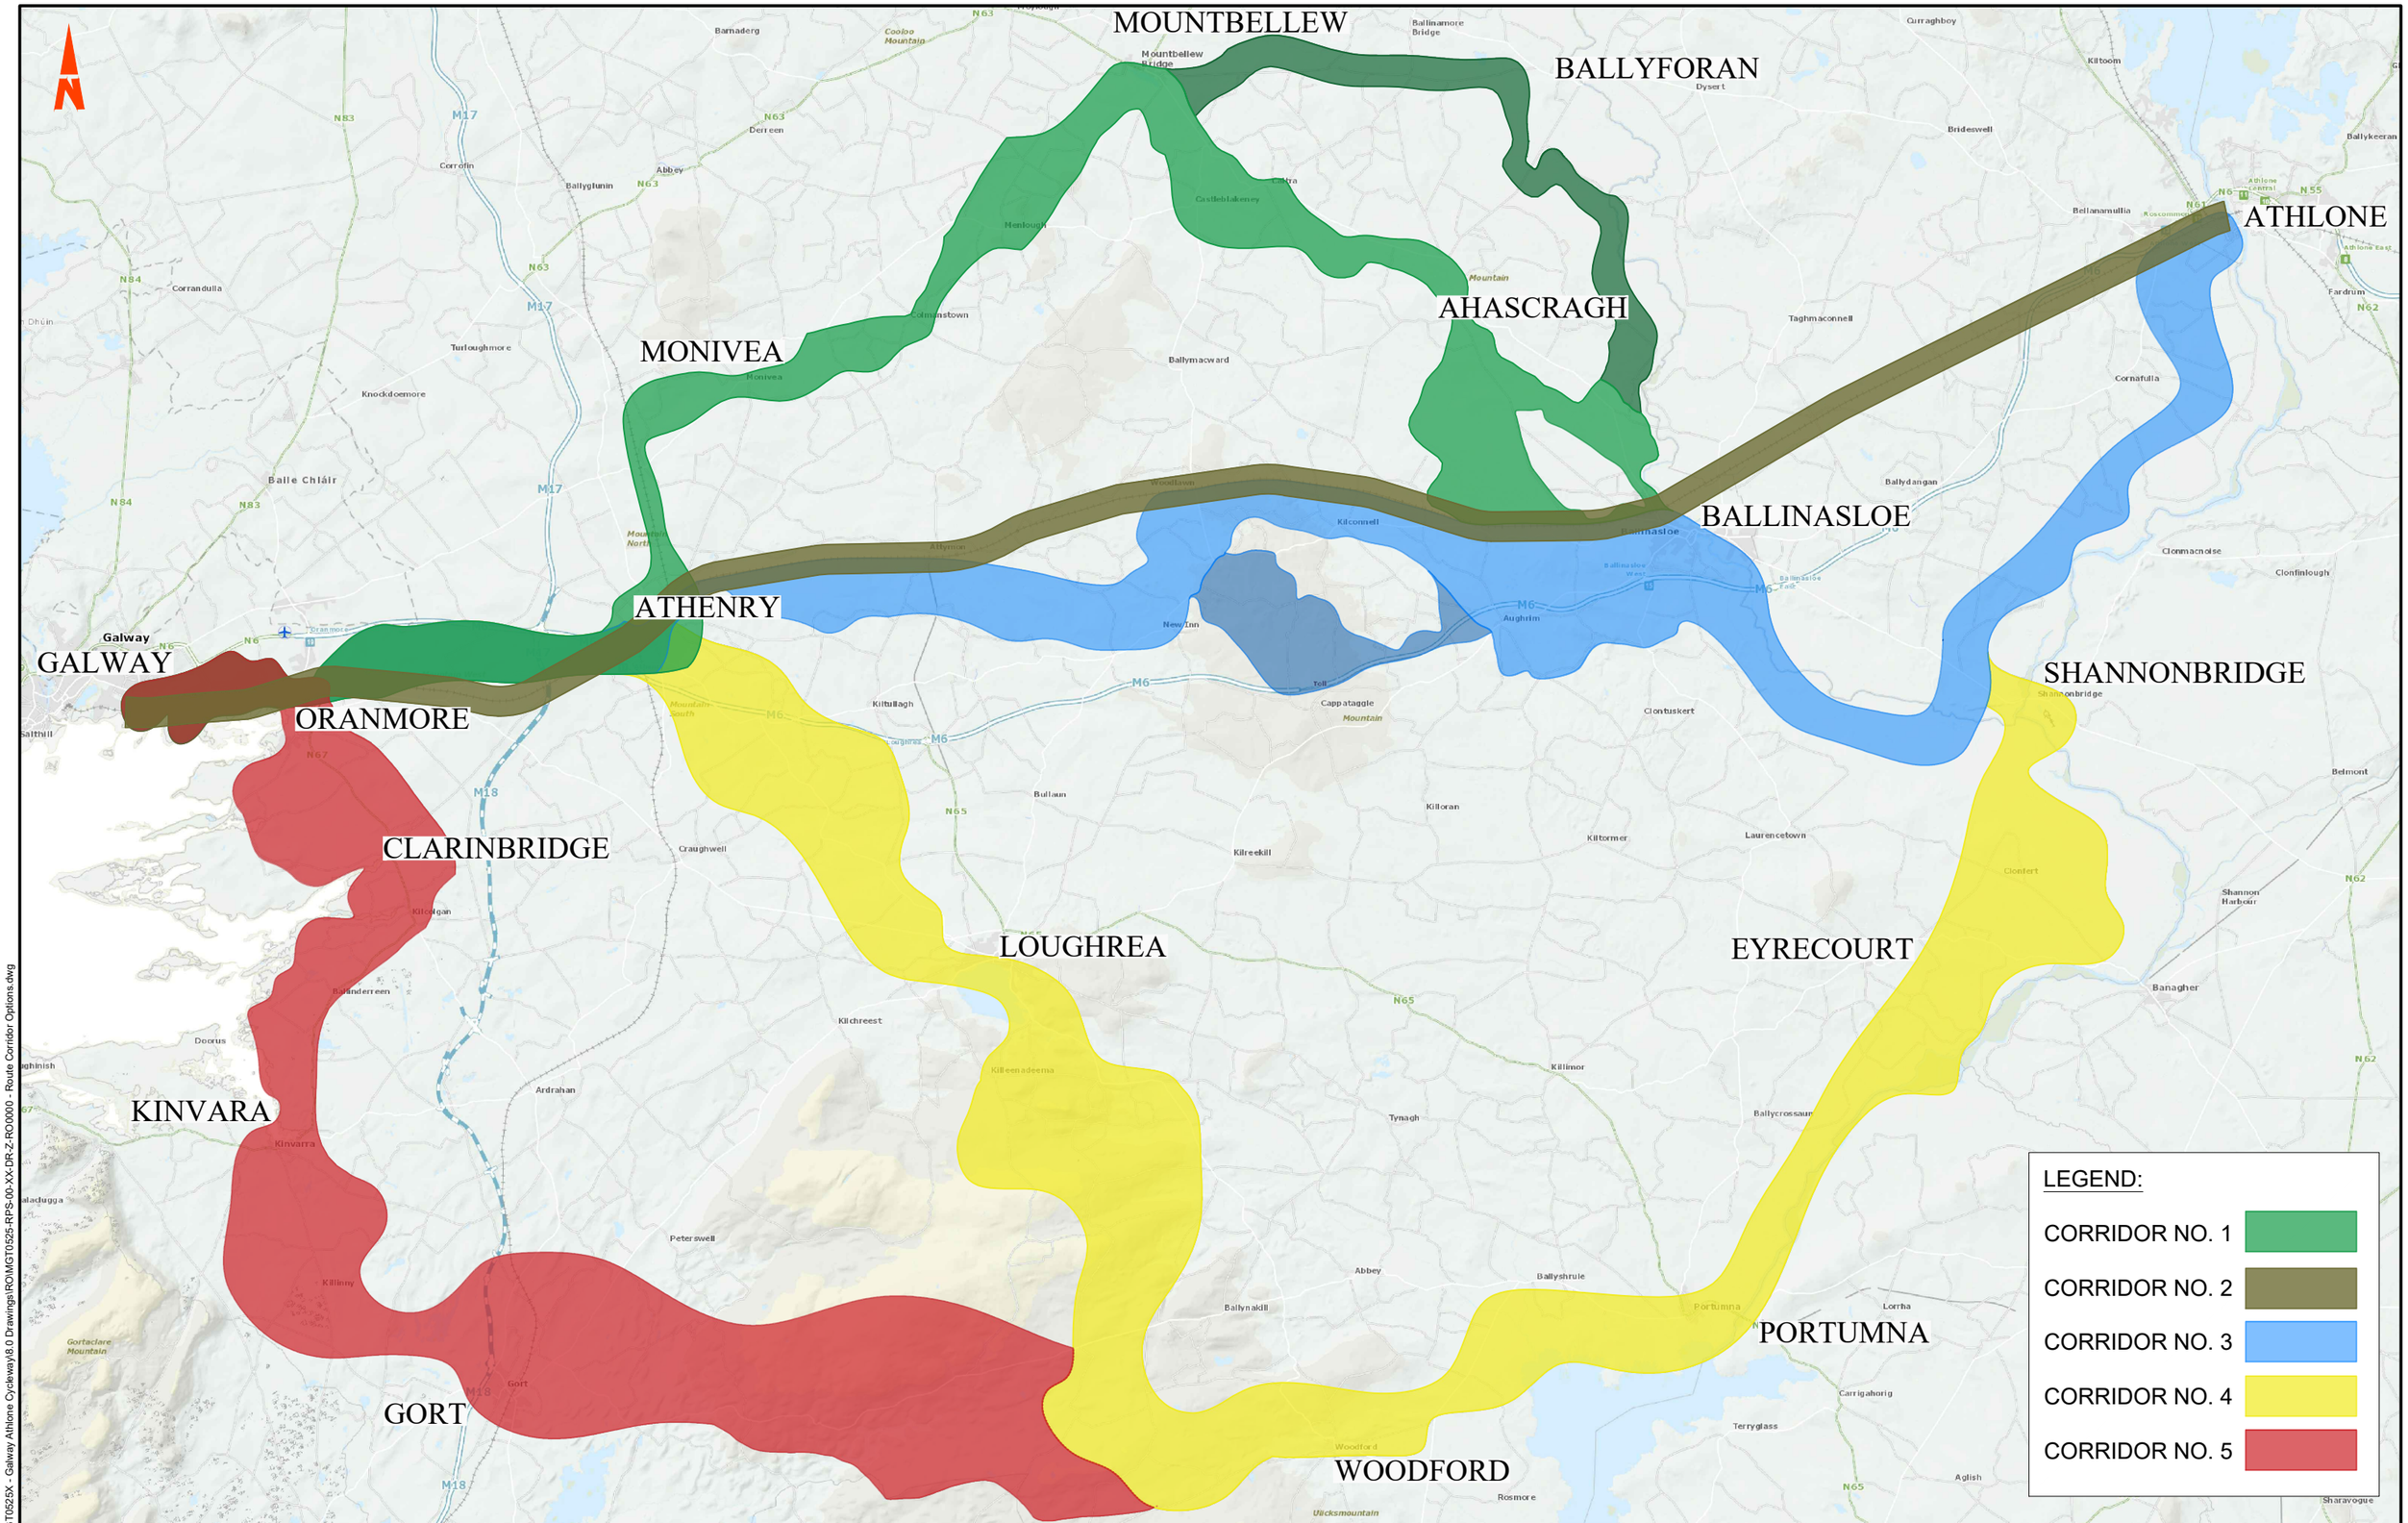

\\galw-btp-f01\work_transport\MGT0525X - Galway Athlone Cycleway\8.0 Drawings\ROI\MGT0525-RPS-00-XX-DR-Z-RO0000 - Route Corridor Options.dwg

Client

ROSCOMMON Comhairle Contae Ros Comáin Roscommon County Council

Comhairle Chontae na Gaillimhe Galway County Council

WESTMEATH COUNTY COUNCIL Comhairle Chontae na hIarmhí

TII Bonneagar Iompair Éireann Transport Infrastructure Ireland

General Notes

(i) This drawing is the property of RPS Consulting Engineers, it is a confidential document and must not be copied, used, or its content divulged without prior written consent.

(ii) All Levels refer to Ordnance Survey Datum, Malin Head.

(iii) DO NOT SCALE, use figured dimensions only, if in doubt ask.

(iv) Hard copies, dwf and pdf will form a controlled issue of the drawing. All other formats (dwg etc) are deemed to be an uncontrolled issue and any work carried out based on these files is at the recipients own risk. RPS will not accept any responsibility for any errors from the use of these files, either by human error by the recipient, listing of the un-dimensioned measurements, compatibility with the recipients software, and any errors arising when these files are used to aid the recipients drawing production, or setting out on site.

No.	Date	Drn. / Chk.	Amendment / Issue	App
I01	11.01.21	MC / SM	For Information	CM

RPS MAKING COMPLEX EASY

Drawn	MC
Checked	SM
Approved	CMcG
Date	11.01.21
Scale	1:200,000@ A3
Job No.	MGT0525

Project: GALWAY TO ATHLONE CASTLE NATIONAL CYCLEWAY

Title: PUBLIC CONSULTATION ROUTE CORRIDORS

File Ref. MGT0525RO0000 | Drg. No. RO0000-01 | Rev. I01

Ordnance Survey Ireland Licence No. EN0005020 © Ordnance Survey Ireland/Government of Ireland